US EPA ARCHIVE DOCUMENT

# Appendix D

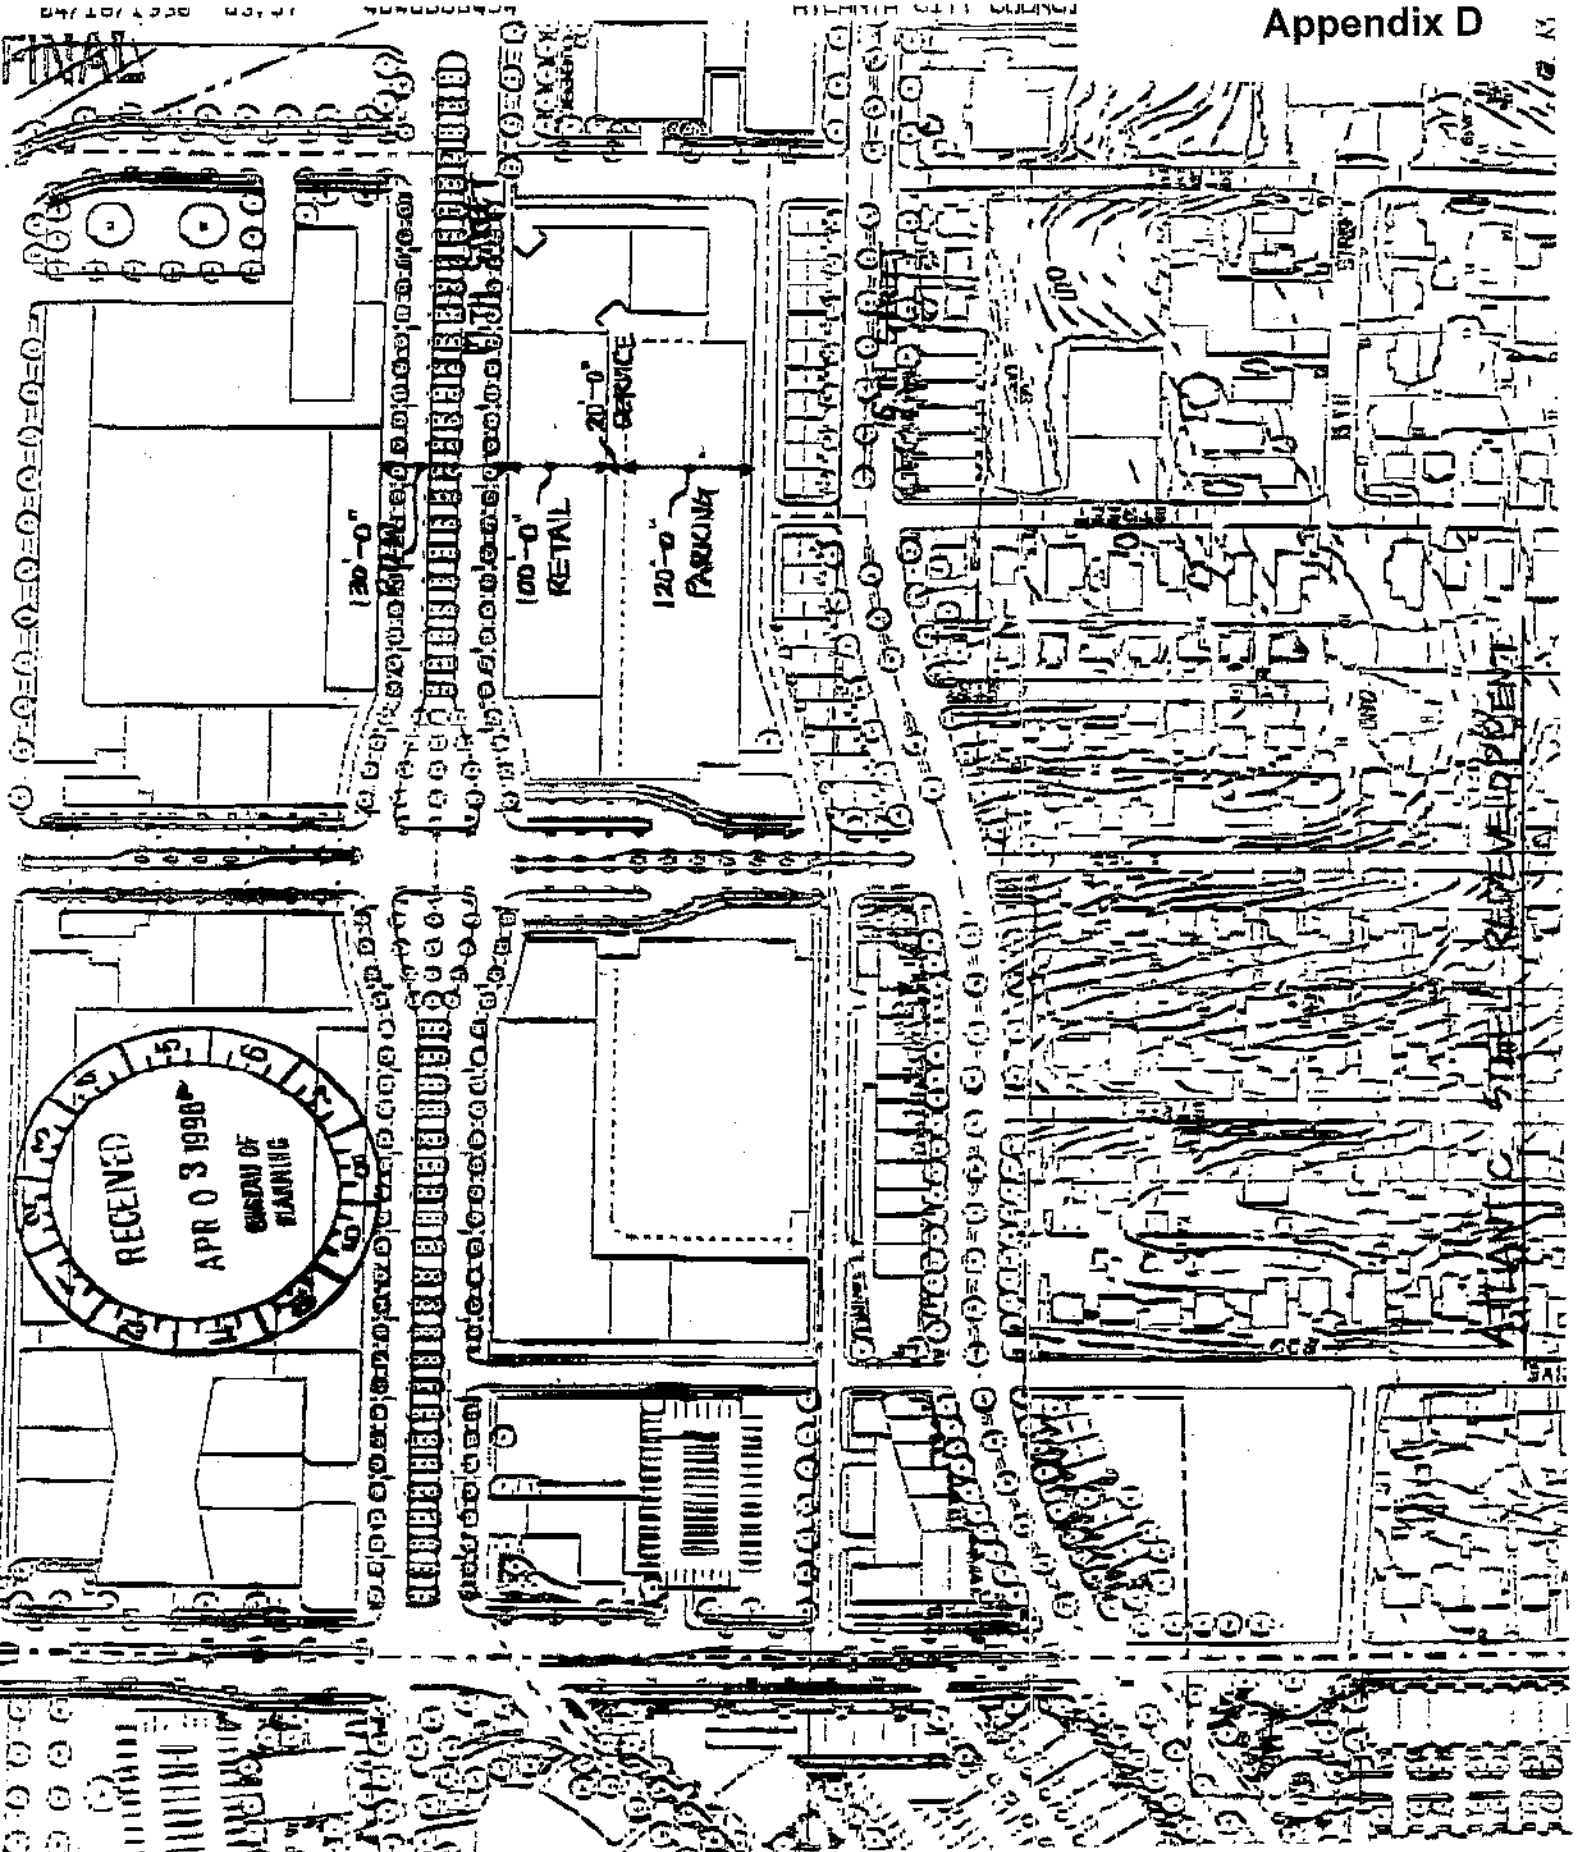
FINAL
130'-0"
100'-0" RETAIL
20'-0" SERVICE
120'-0" PARKING
ATLANTIC STREET REDEVELOPMENT
RECEIVED
APR 0 3 1998
BUREAU OF PLANNING

FINAL

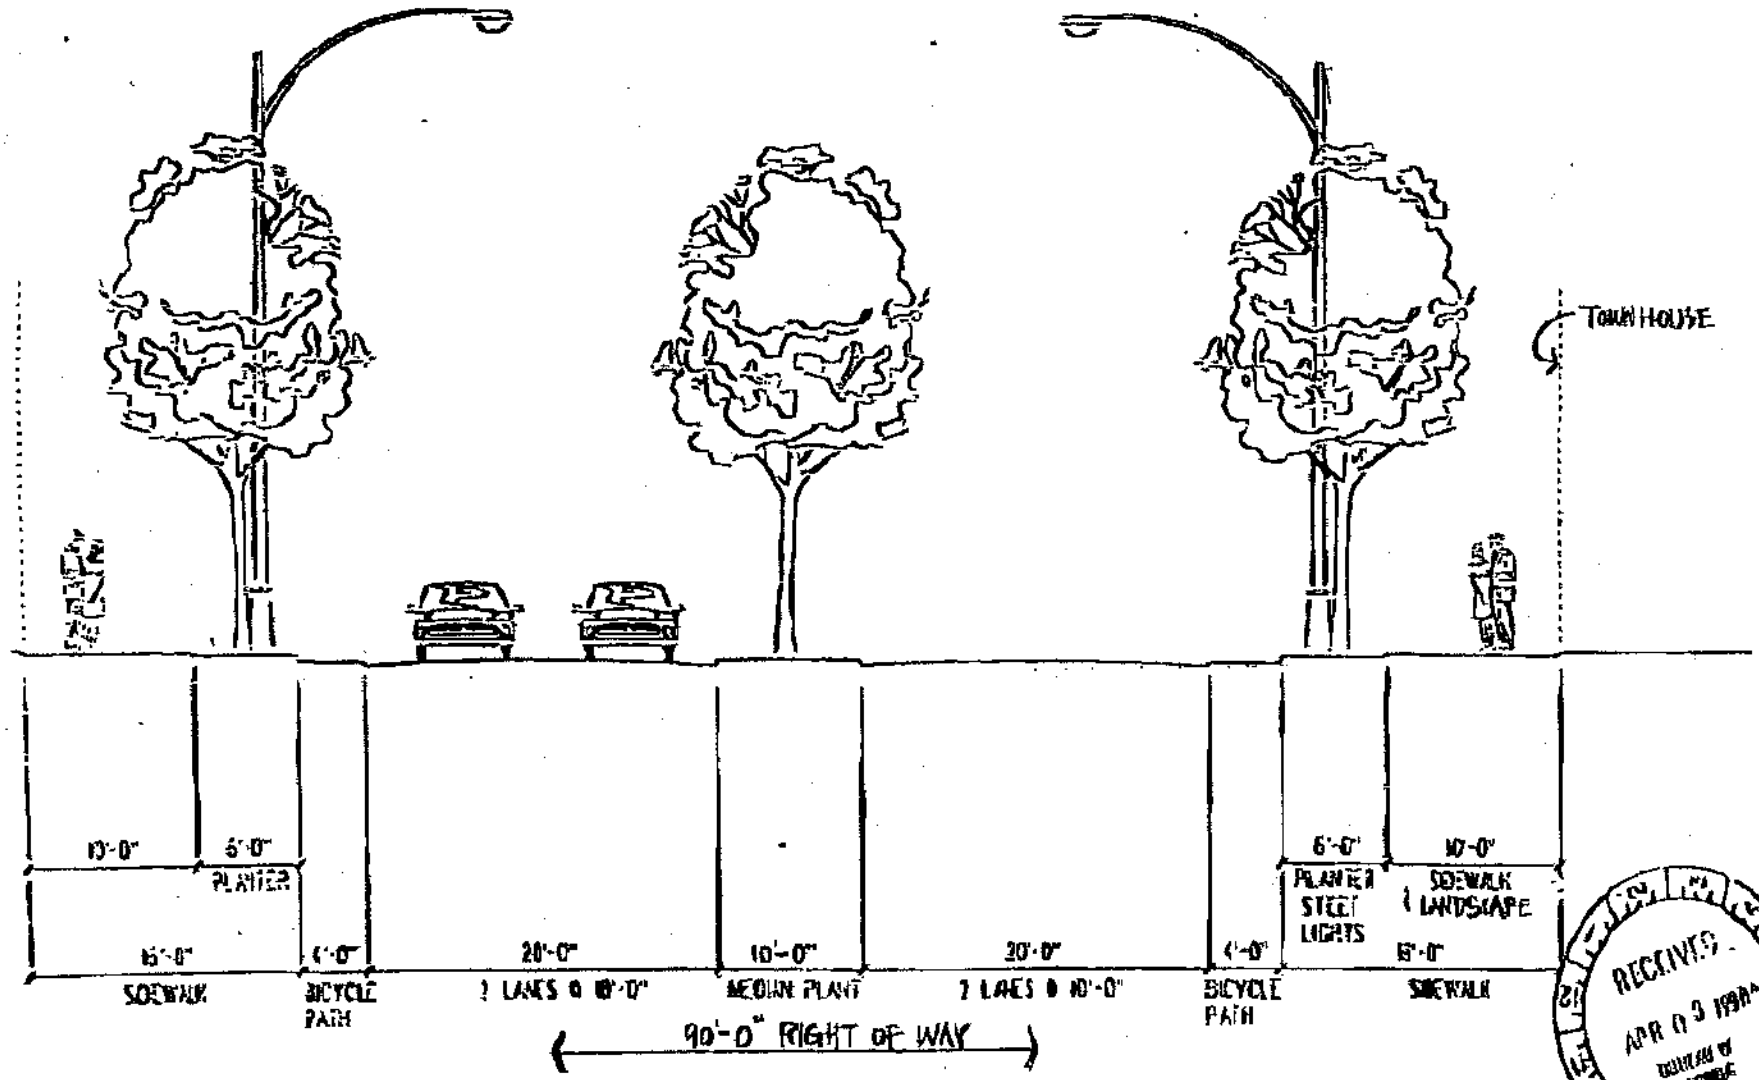


SECTION THRU 16th STREET

RECEIVED
APR 03 1984
BUREAU OF PLANNING

FINAL

JAN-11-89 16:05 From:

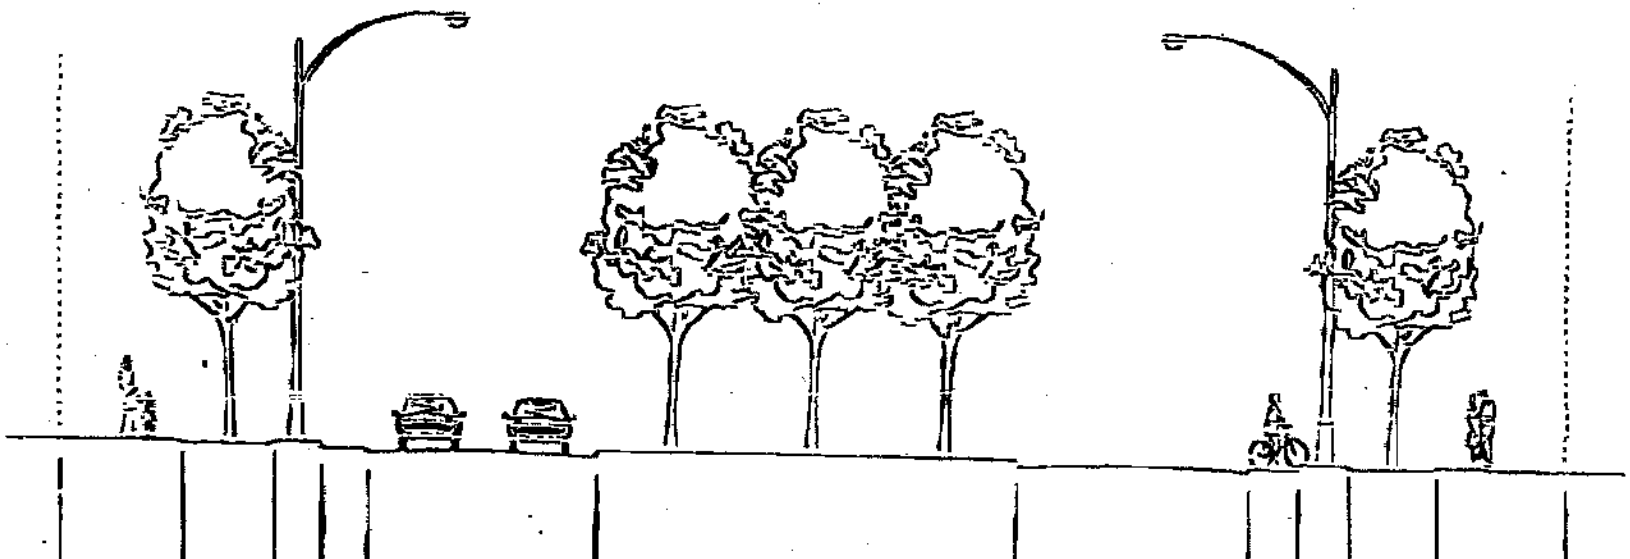


SECTION THRU 17th STREET

RECEIVED
APR 0 3 1989
BUREAU OF PLANNING