US EPA ARCHIVE DOCUMENT

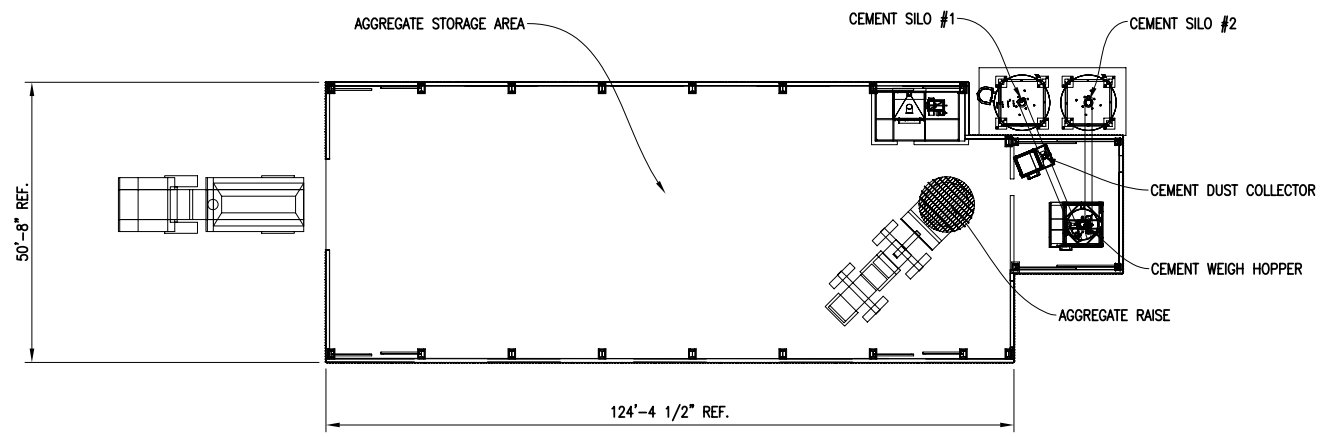


EQUIPMENT LAYOUT PLAN

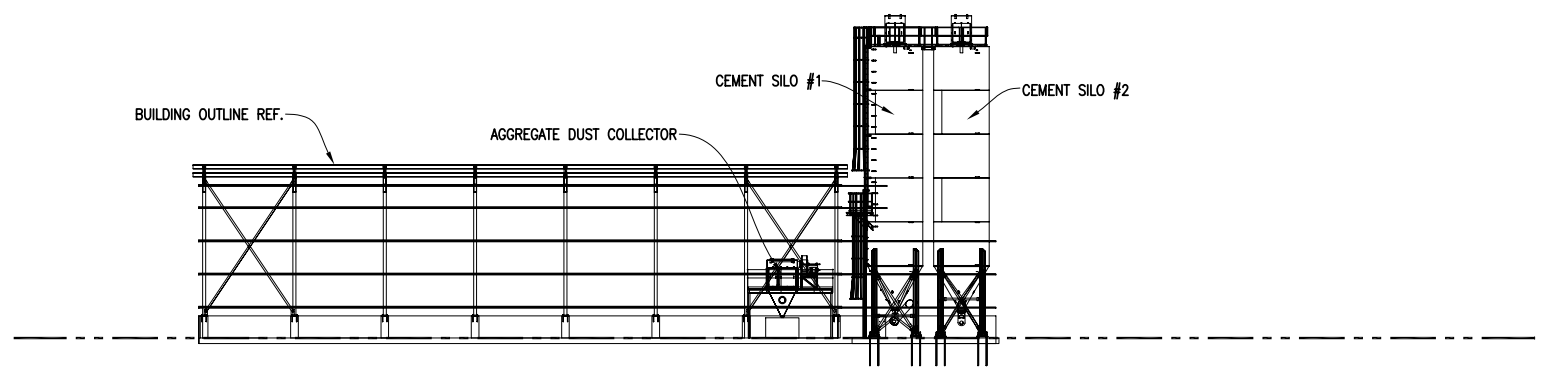


NORTH WALL ELEVATION

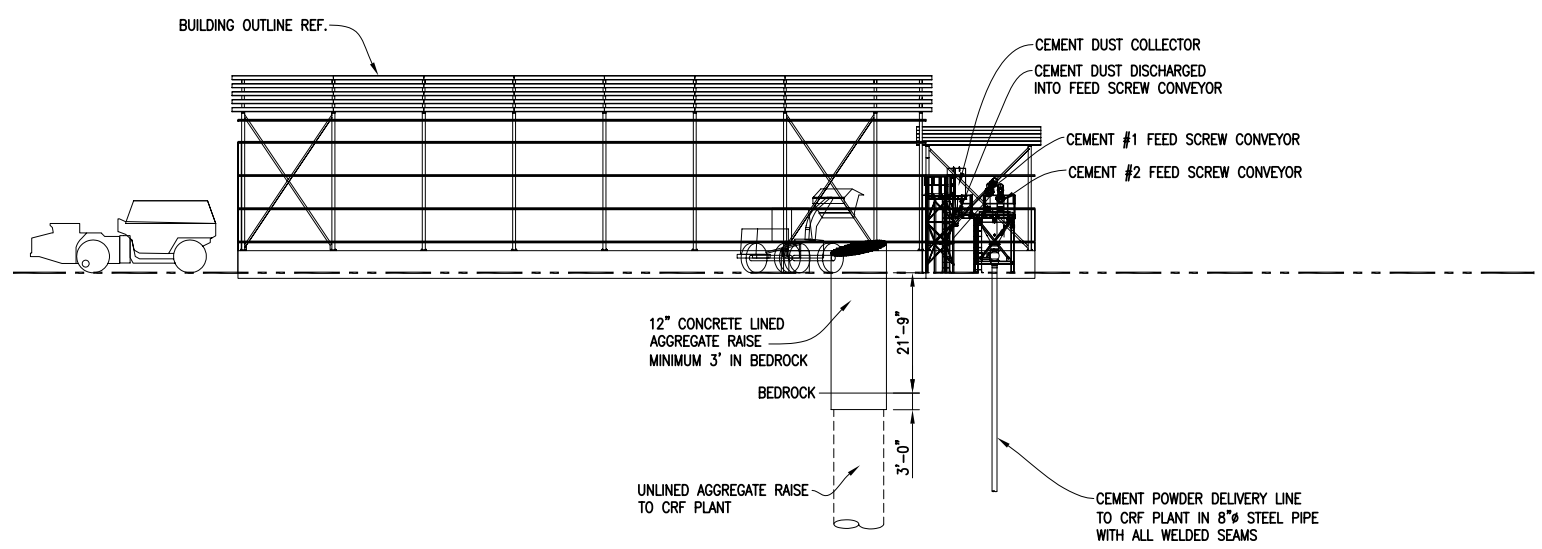


SOUTH WALL ELEVATION

| REV | DATE | REMARKS | BY | CHK |
|---|---|---|---|---|
| B | 12MAR10 | TEXT CHANGES | TR | |

THIS DRAWING IS THE PROPERTY OF TEAM MIXING TECHNOLOGIES INC. AND MAY NOT BE REPRODUCED OR USED FOR ANY PURPOSE WITHOUT THE EXPRESS WRITTEN PERMISSION OF TEAM MIXING TECHNOLOGIES INC.

MAT'L: G40.21-44W/ASTM A-36 U.N.O.
HOLES: 13/16"ø U.N.O.
WELDS: 3/16" FILLET U.N.O.
FINISH: AS PER SPECIFICATION

Team Mixing Technologies
Team Mixing Technologies Inc.
Unit 1A-30528 Great Northern Avenue
Abbotsford BC V2T 6H4 Canada
Ph +1 604 556 7225 Fax +1 604 556 7215
E-mail: info@teammixing.com Web: www.teammixing.com

CLIENT: KENNECOTT
PROJECT: EAGLE CRF
AREA: SURFACE PLANT
TITLE: PLAN & ELEVATIONS

| DRAWN: BW | DATE: FEB 10 | SCALE: (U.N.O.) | FAB W.O. No. | DRAWING No. | REV |
|---|---|---|---|---|---|
| CHECK: – | DATE: – | 1"=10'-0" | Q679 | Q679-4 | B |